



LEGEND

EXISTING FEATURES

	PROPERTY LINES
	ROAD CENTRELINE
	EDGE OF ASPHALT
	EDGE OF GRAVEL
	FENCELINE
	CULVERT CSP
	OVERHEAD HYDRO LINE
	HYDRO POLE
	MAIL BOX
	SIGN POLE

PROPOSED FEATURES

	LIMIT OF CONSTRUCTION
	ROAD CENTRELINE
	EDGE OF ASPHALT
	EDGE OF GRAVEL
	DITCH
	CSP (CORRUGATED STEEL PIPE)
	TRAFFIC FLOW ARROW

TOPOGRAPHIC SURVEY COMPLETED BY SMC
GEOMATICS OCTOBER, 2013

- ❖ **BM1 ELEV: 99.30m**
TOP OF SIB LOCATED ON NORTH SIDE OF TAMMYS COVE ROAD AT THE CORNER OF HOUSE NO. 120 AND THE ACCESS ROAD TO HOUSE NO.106.
- ❖ **BM2 ELEV: 105.48m**
TOP OF SIB LOCATED ON WEST SIDE OF THE DRIVEWAY HOUSE NO. 158 ON THE NORTH SIDE OF TAMMYS COVE ROAD.
- ❖ **BM3 ELEV: 106.88m**
TOP OF SIB LOCATED ON THE EAST SIDE OF THE DRIVEWAY FOR HOUSE NO. 183. ON THE SOUTH EAST SIDE OF TAMMYS COVE ROAD.

CAUTION:
THE POSITION OF POLE LINES, CONDUITS, WATERMAINS, SEWERS
AND OTHER UNDERGROUND AND ABOVEGROUND UTILITIES AND
STRUCTURES IS NOT NECESSARILY SHOWN ON THE CONTRACT
DRAWINGS, AND, WHERE SHOWN, THE ACCURACY OF THE POSITION
OF SUCH UTILITIES AND STRUCTURES IS NOT GUARANTEED.
BEFORE STARTING WORK, THE CONTRACTOR SHALL INFORM
HIMSELF OF THE EXACT LOCATION OF ALL SUCH UTILITIES AND
STRUCTURES, AND SHALL ASSUME ALL LIABILITY FOR DAMAGE TO
THEM.

[illegible]

SEAL NOT VALID UNLESS SIGNED AND DATED

**PRELIMINARY
FOR DISCUSSION
JANUARY 15, 2026**

DARRYL M. ROBINS




4844 Highway No. 6, General Delivery
Miller Lake, Ontario N0H 1Z0
Phone / Fax: 519 795-7094

OPTION 3
TAMMY'S COVE ROAD 0+700 - 1+056
FORMERLY LINDSAY TOWNSHIP
MUNICIPALITY OF NORTHERN BRUCE PENINSULA

CLIENT: MUNICIPALITY OF NORTHERN BRUCE PENINSULA

APPROVED:	DESIGN: D M R	CHECK: L A S	DATE: mm/dd/yyyy 11/26/14
DESIGN ENGINEER	DRAWN: M D B	SCALE: 1:500	PROJECT NO.: M13025

DRAWING NO.: M17075-P3

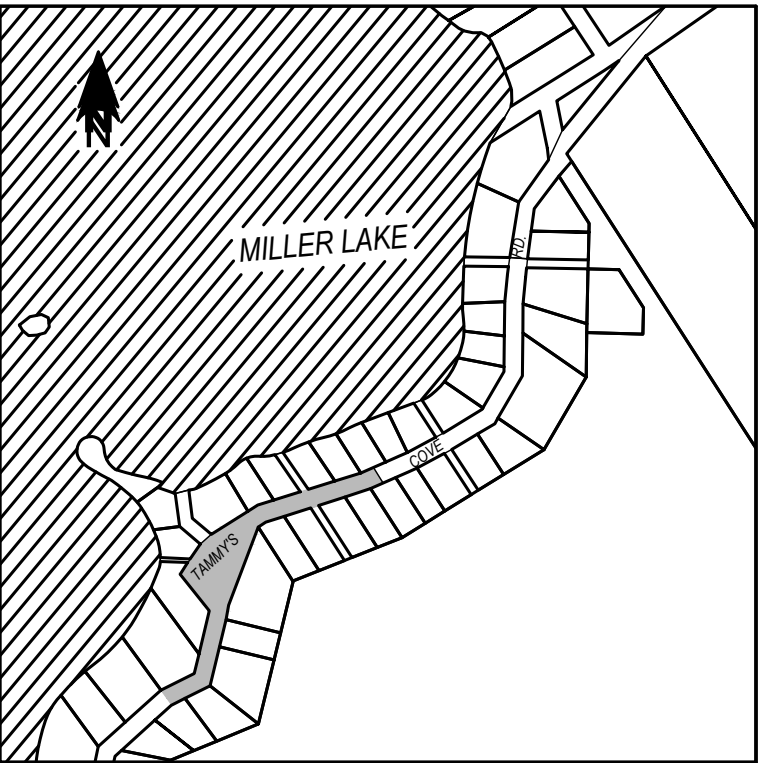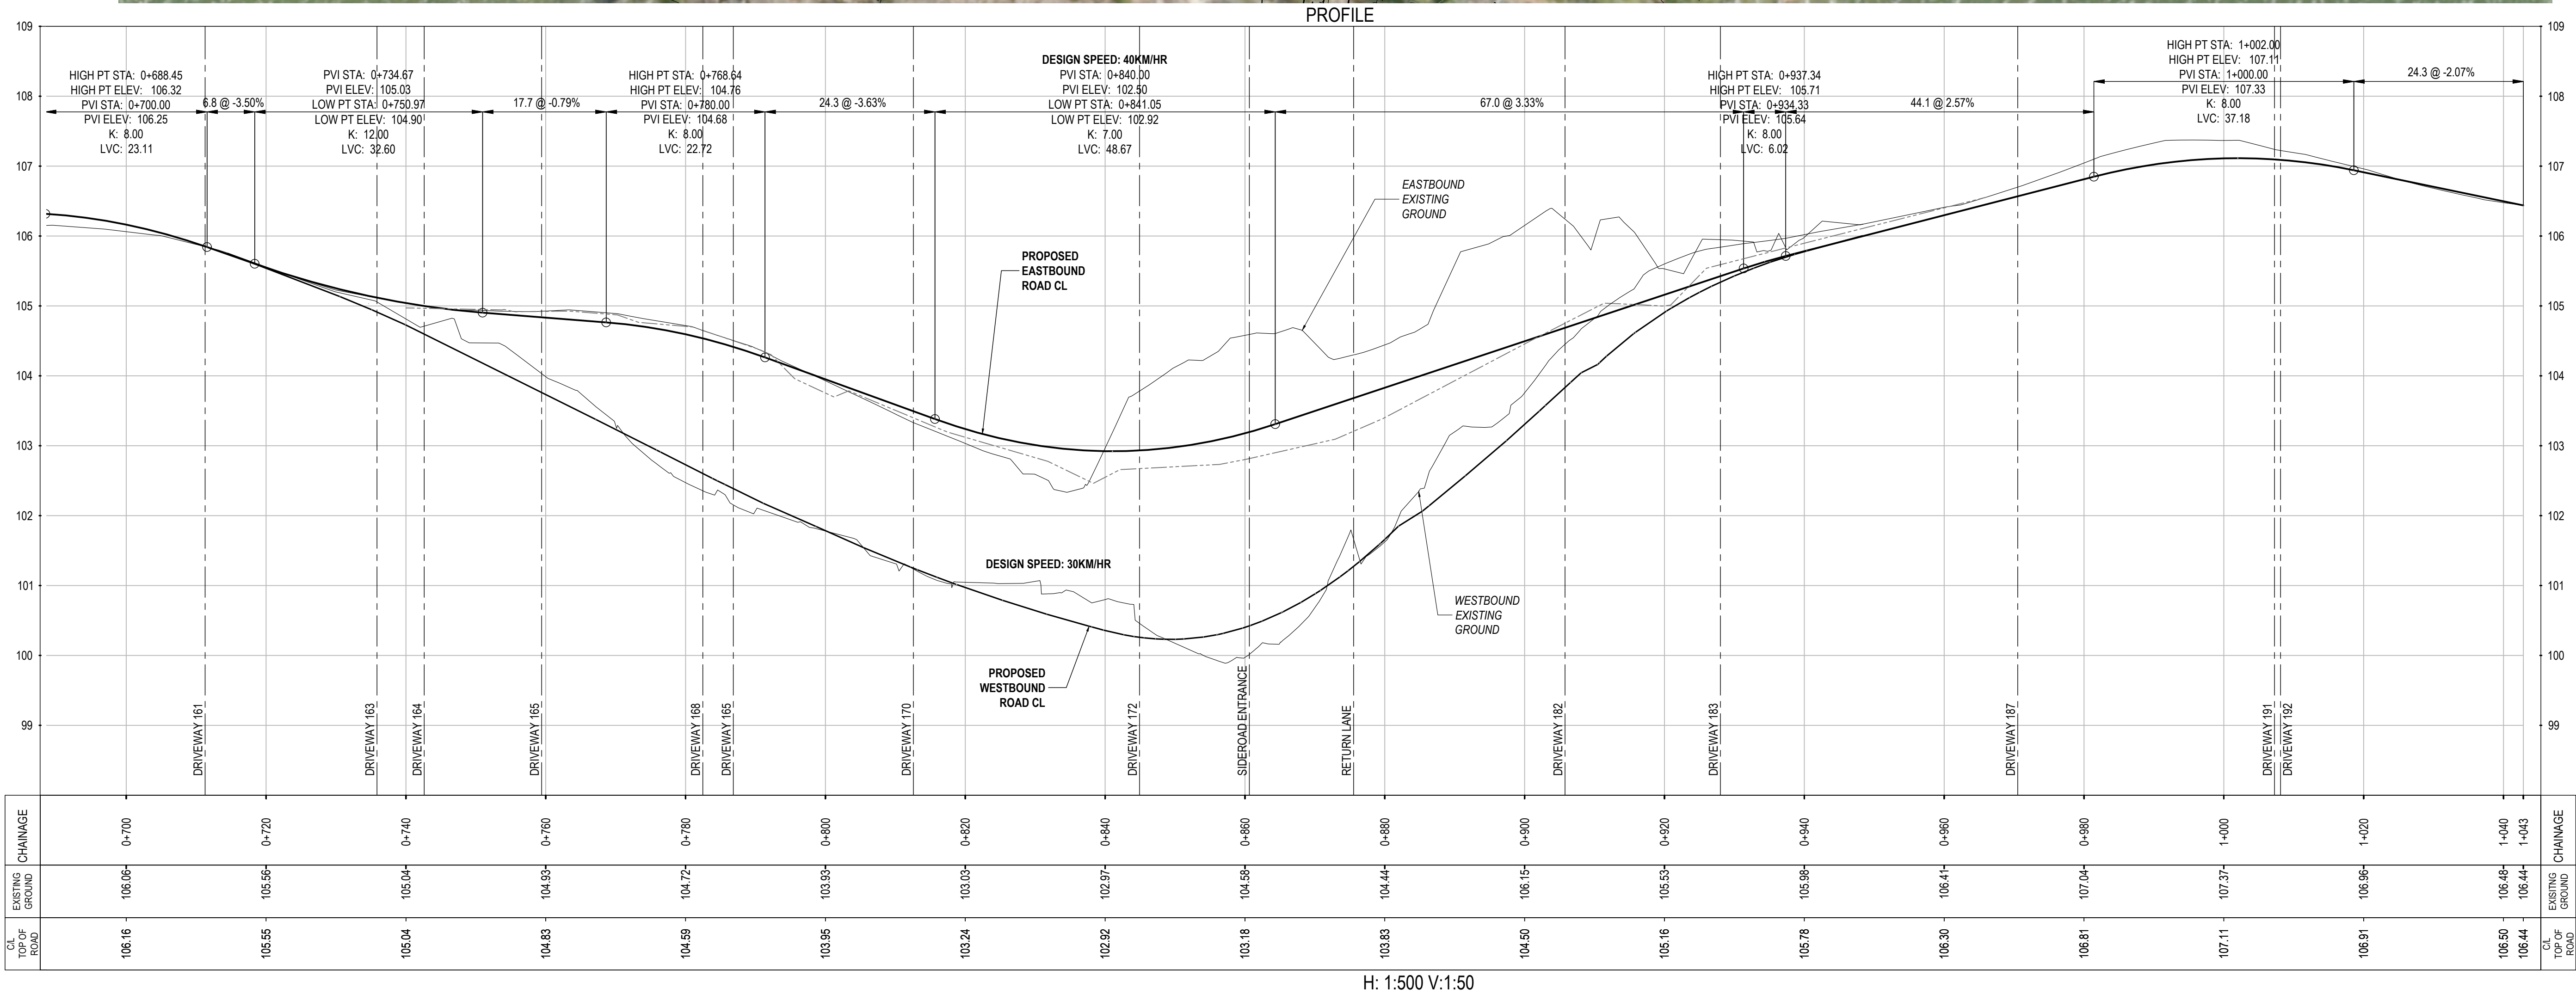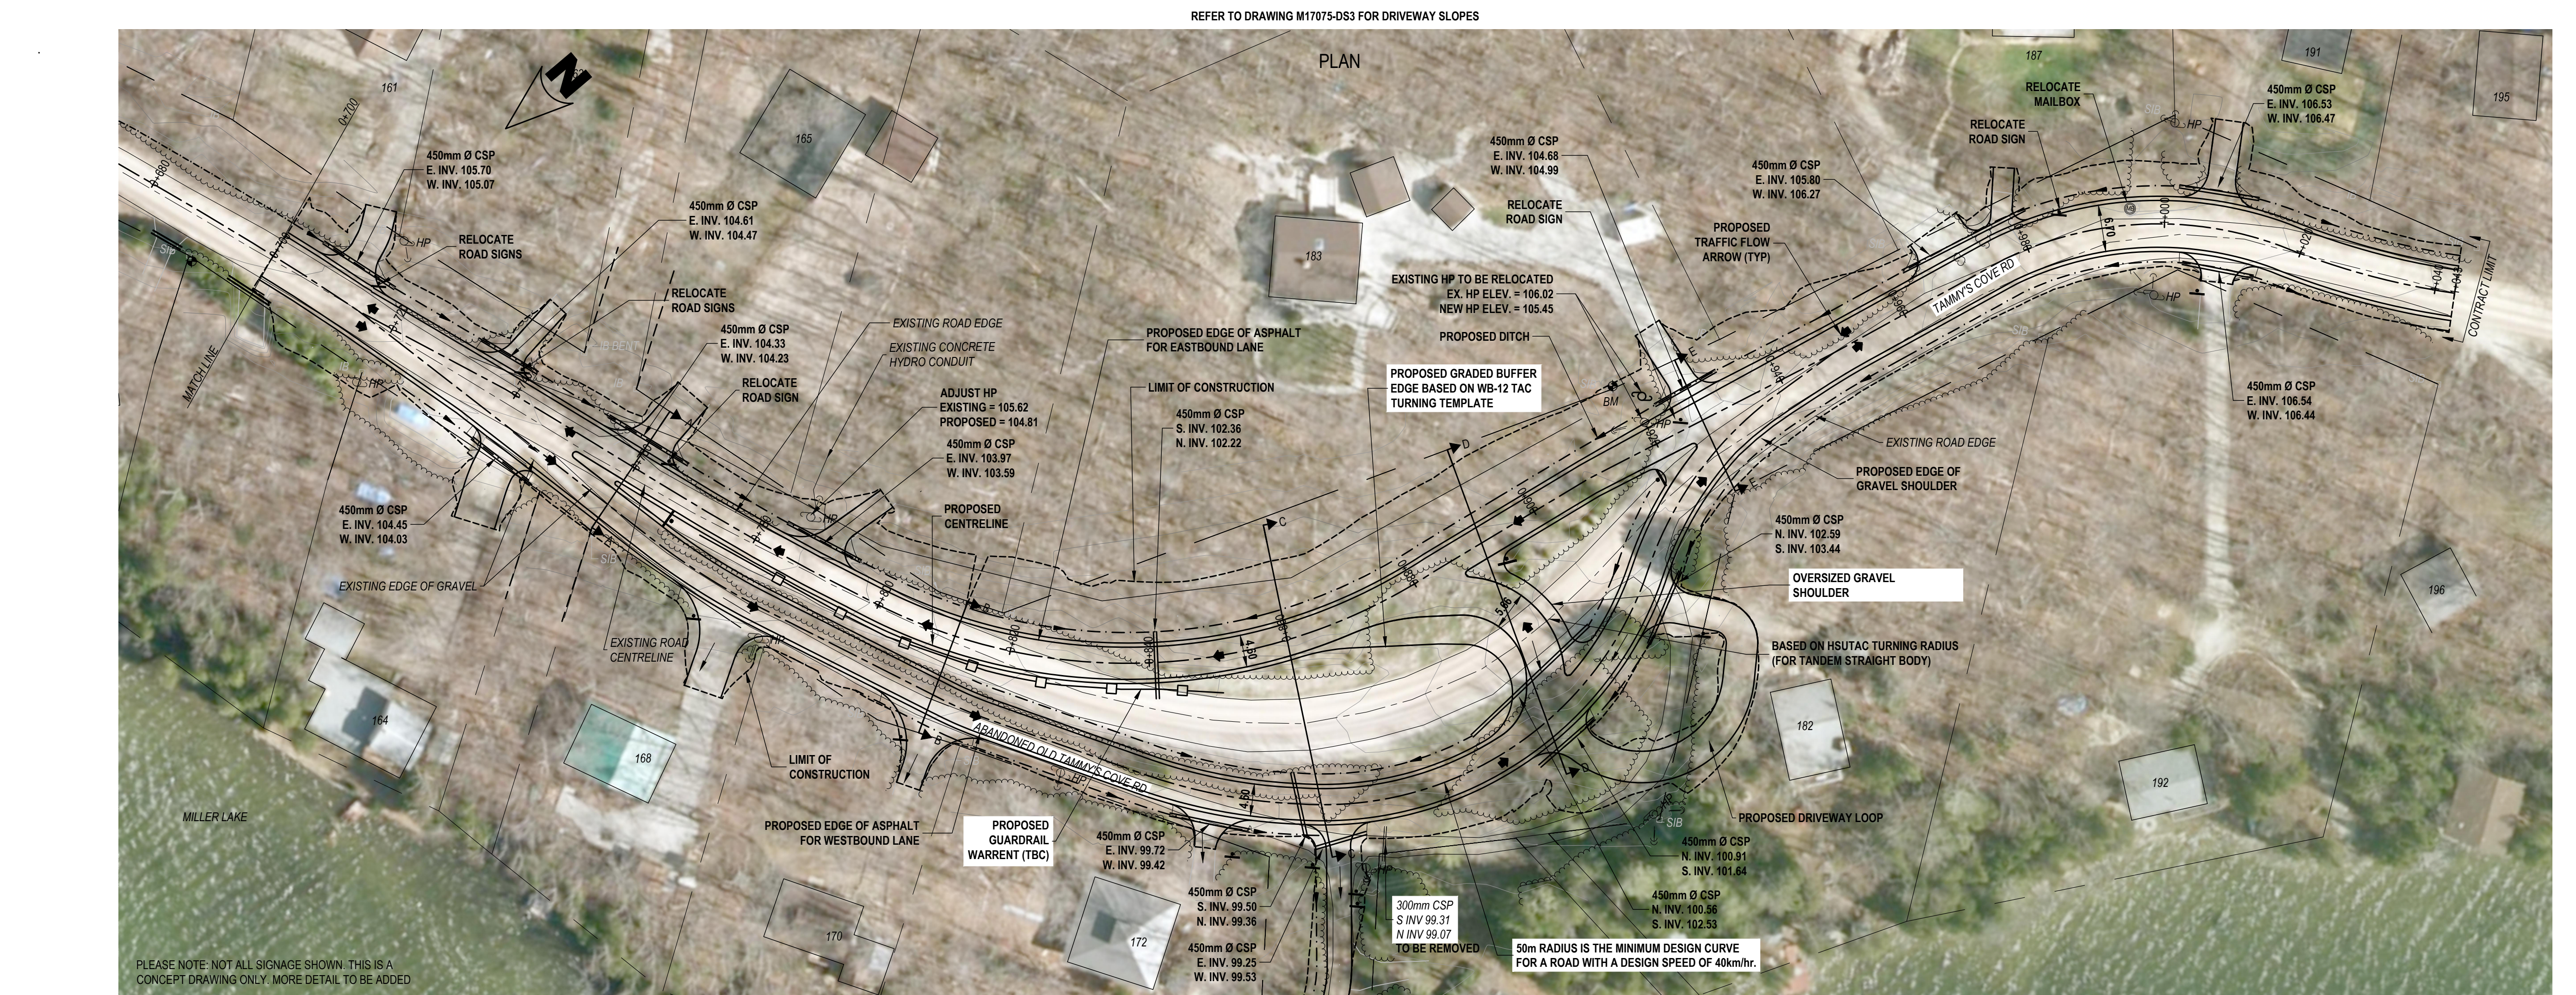

LEGEND

EXISTING FEATURES

	PROPERTY LINES
	ROAD CENTRELINE
	EDGE OF ASPHALT
	EDGE OF GRAVEL
	FENCELINE
	CULVERT CSP
	OVERHEAD HYDRO LINE
	HYDRO POLE
	MAIL BOX
	SIGN POLE

PROPOSED FEATURES

	LIMIT OF CONSTRUCTION
	ROAD CENTRELINE
	EDGE OF ASPHALT
	EDGE OF GRAVEL
	DITCH
	CSP (CORRUGATED STEEL PIPE)
	TRAFFIC FLOW ARROW

TOPOGRAPHIC SURVEY COMPLETED BY SMC
GEOMATICS OCTOBER, 2013

- 
BM1 ELEV: 99.30m
 TOP OF SIB LOCATED ON NORTH SIDE OF TAMMYS COVE ROAD AT THE CORNER OF HOUSE NO. 120 AND THE ACCESS ROAD TO HOUSE NO.106.
- 
BM2 ELEV: 105.48m
 TOP OF SIB LOCATED ON WEST SIDE OF THE DRIVEWAY HOUSE NO. 158 ON THE NORTH SIDE OF TAMMYS COVE ROAD.
- 
BM3 ELEV: 106.88m
 TOP OF SIB LOCATED ON THE EAST SIDE OF THE DRIVEWAY FOR HOUSE NO. 183, ON THE SOUTH EAST SIDE OF TAMMYS COVE ROAD.

CAUTION:
THE POSITION OF POLE LINES, CONDUITS, WATERMANS, SEWERS
AND OTHER UNDERGROUND AND ABOVEGROUND UTILITIES AND
STRUCTURES IS NOT NECESSARILY SHOWN ON THE CONTRACT
DRAWINGS, AND WHERE SHOWN, THE ACCURACY OF THE POSITION
OF SUCH UTILITIES AND STRUCTURES IS NOT GUARANTEED.
BEFORE STARTING WORK, THE CONTRACTOR SHALL INFORM
HIMSELF OF THE EXACT LOCATION OF ALL SUCH UTILITIES AND
STRUCTURES, AND SHALL ASSUME ALL LIABILITY FOR DAMAGE TO
THEM.

DATE	R
SEAL NOT VALID UNLESS SIGNED AND DATED	

**PRELIMINARY
FOR DISCUSSION
APRIL 23, 2025**

DARRYL M. ROBINS

4844 Highway No. 6, General Delivery
Miller Lake, Ontario N0H 1Z0
Phone / Fax: 519 795-7094
www.dmrconsulting.ca
Email: dmr@dmrconsulting.ca


**OPTION 3 - EASTBOUND
PLAN AND PROFILE**
AMMY'S COVE ROAD 0+700 - 1+056
FORMERLY LINDSAY TOWNSHIP
MUNICIPALITY OF NORTHERN BRUCE PENINSULA

CLIENT: MUNICIPALITY OF NORTHERN BRUCE PENINSULA

APPROVED:	DESIGN: D M R	CHECK: L A S	DATE: mm/dd/yyyy 11/26/11
DESIGN ENGINEER	DRAWN: M D B	SCALE: 1:500	PROJECT NO.: M1302


DRAWING NO.: M17075-PP3.1

REFER TO DRAWING M17075-DS3 FOR DRIVEWAY SLOPES

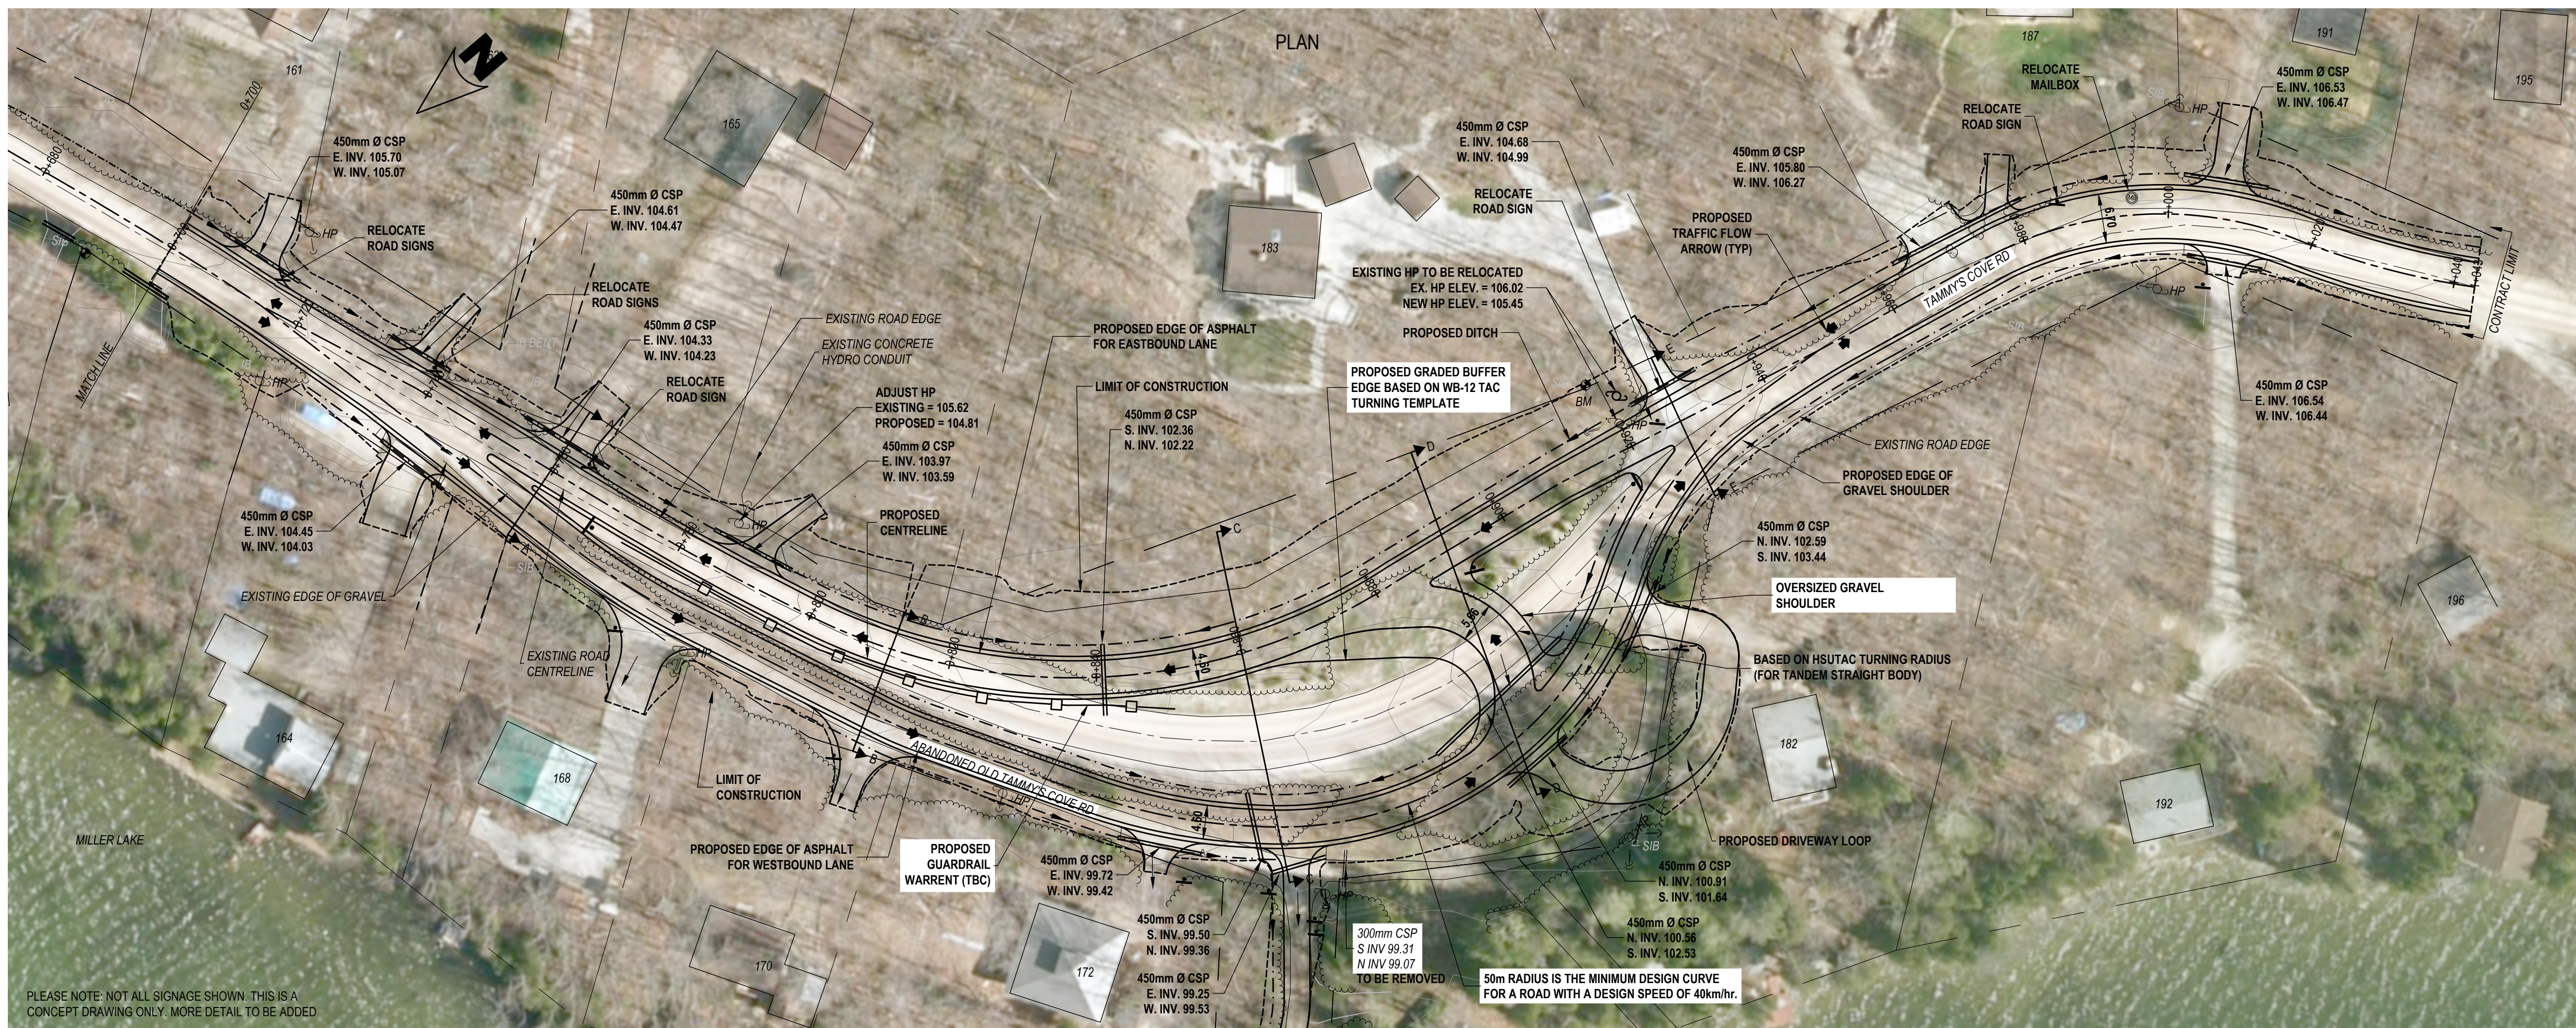

PROFILE

DESIGN SPEED: 30KM/HR

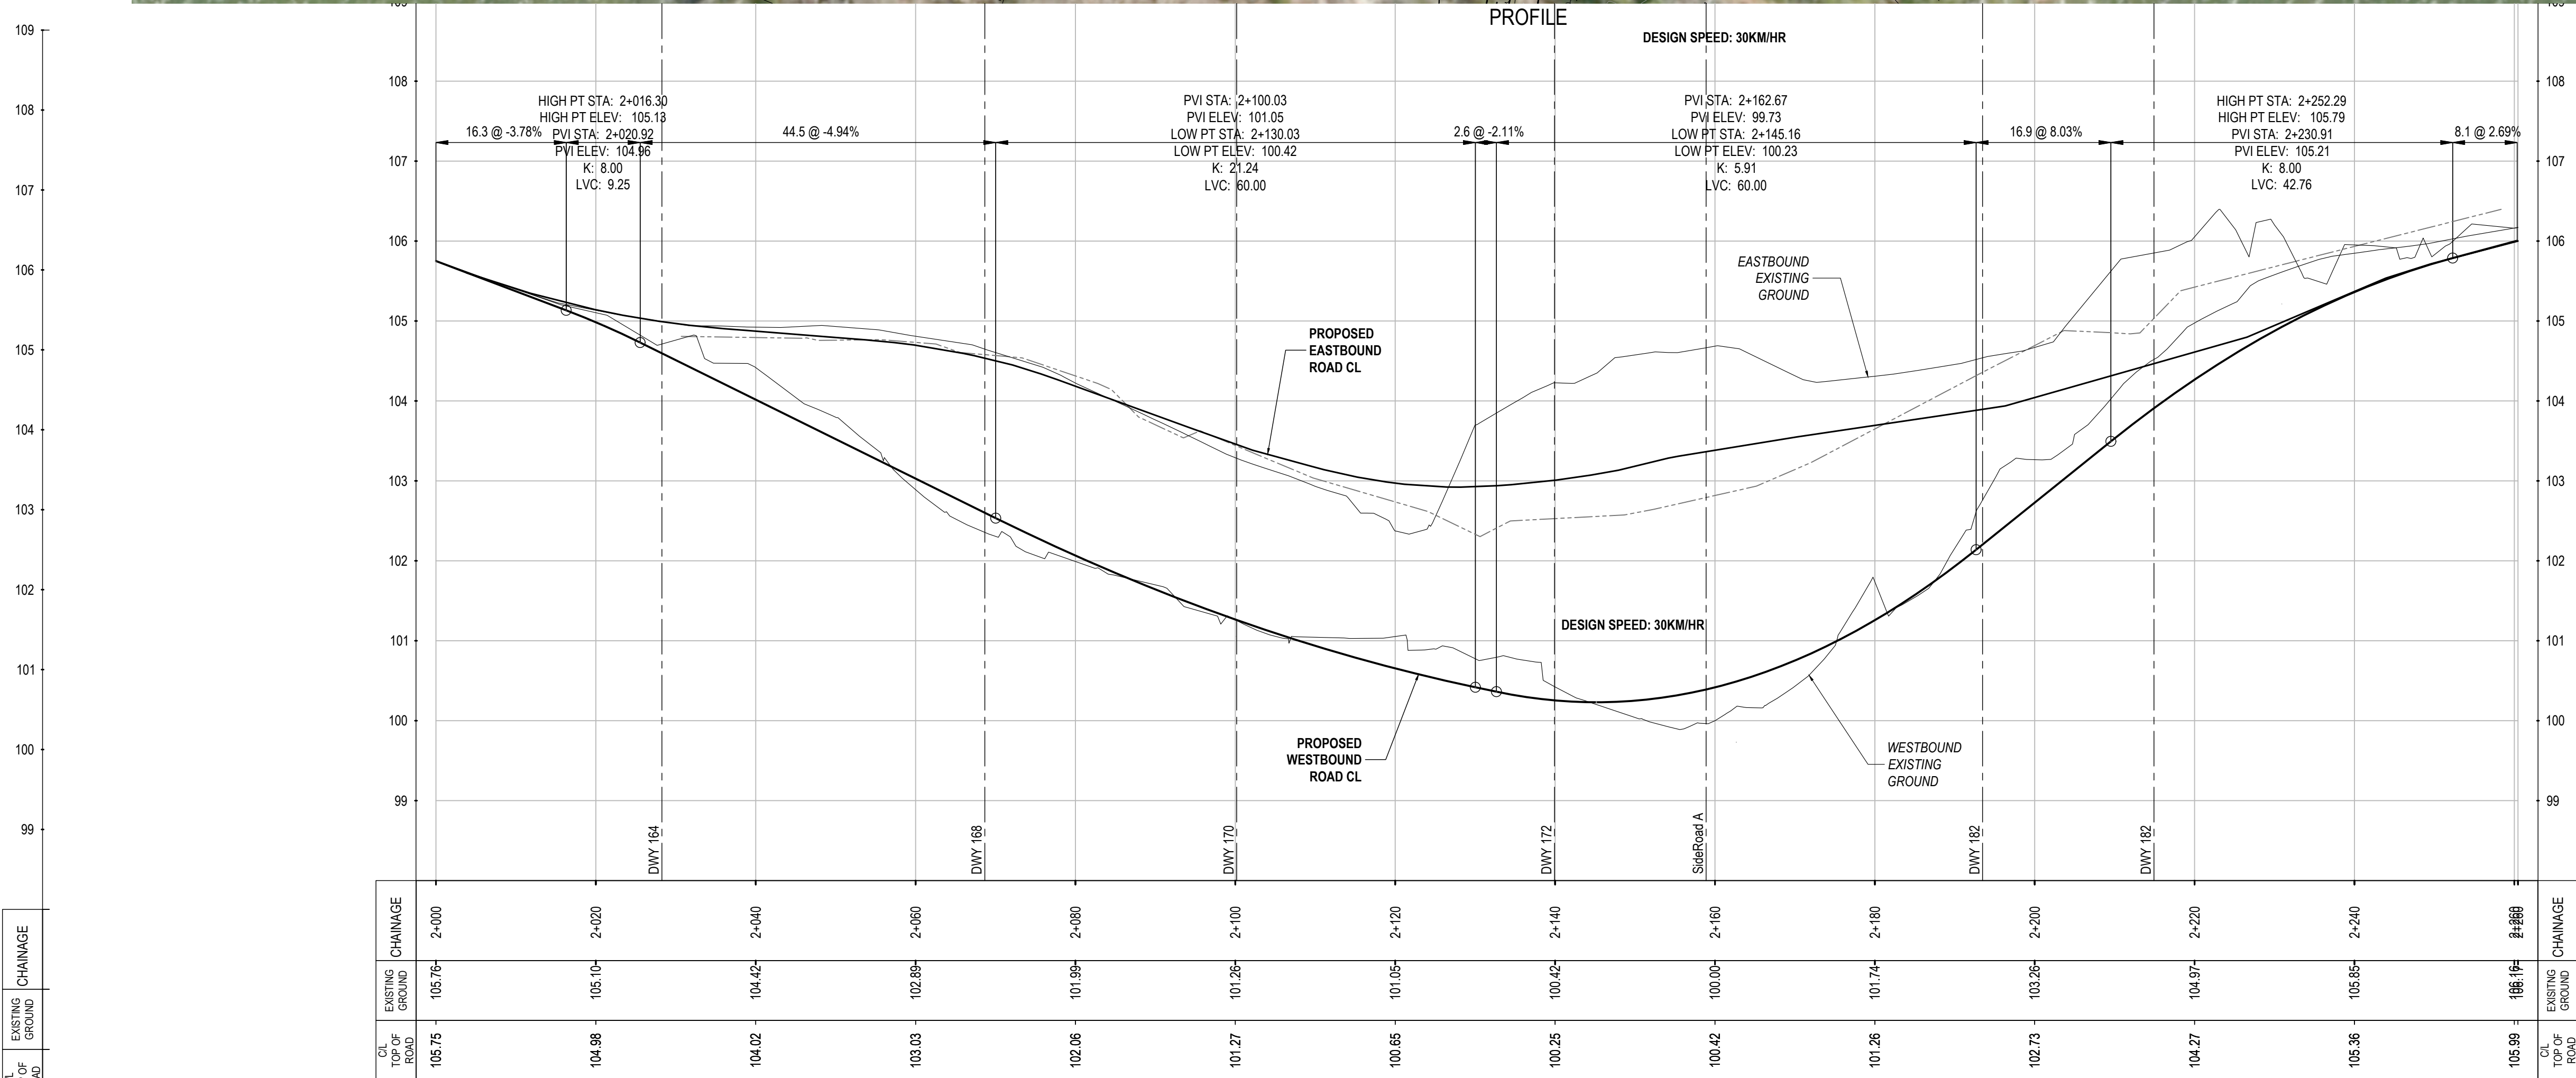

H: 1:500 V:1:50



LEGEND

EXISTING FEATURES

	PROPERTY LINES
	ROAD CENTRELINE
	EDGE OF ASPHALT
	EDGE OF GRAVEL
	FENCELINE
	CULVERT CSP
	OVERHEAD HYDRO LINE
	HYDRO POLE
	MAIL BOX
	SIGN POLE

PROPOSED FEATURES

	LIMIT OF CONSTRUCTION
	ROAD CENTRELINE
	EDGE OF ASPHALT
	EDGE OF GRAVEL
	DITCH
	CSP (CORRUGATED STEEL PIPE)
	TRAFFIC FLOW ARROW

TOPOGRAPHIC SURVEY COMPLETED BY SMC
GEOMATICS OCTOBER, 2013

- ◆ **BM1 ELEV: 99.30m**
TOP OF SIB LOCATED ON NORTH SIDE OF TAMMY'S COVE ROAD AT THE CORNER OF HOUSE NO. 120 AND THE ACCESS ROAD TO HOUSE NO.106.
- ◆ **BM2 ELEV: 105.48m**
TOP OF SIB LOCATED ON WEST SIDE OF THE DRIVEWAY HOUSE NO. 158 ON THE NORTH SIDE OF TAMMY'S COVE ROAD.
- ◆ **BM3 ELEV: 106.88m**
TOP OF SIB LOCATED ON THE EAST SIDE OF THE DRIVEWAY FOR HOUSE NO. 183, ON THE SOUTH EAST SIDE OF TAMMY'S COVE ROAD.

CAUTION:
THE POSITION OF POLE LINES, CONDUITS, WATERMAINS, SEWERS AND OTHER UNDERGROUND AND ABOVEGROUND UTILITIES AND STRUCTURES IS NOT NECESSARILY SHOWN ON THE CONTRACT DRAWINGS, AND, WHERE SHOWN, THE ACCURACY OF THE POSITION OF SUCH UTILITIES AND STRUCTURES IS NOT GUARANTEED. BEFORE STARTING WORK, THE CONTRACTOR SHALL INFORM HIMSELF OF THE EXACT LOCATION OF ALL SUCH UTILITIES AND STRUCTURES, AND SHALL ASSUME ALL LIABILITY FOR DAMAGE TO THEM.

DATE	REVISION / ISSUE

SEAL NOT VALID UNLESS SIGNED AND DATED

**PRELIMINARY
FOR DISCUSSION
APRIL 23, 2025**

DARRYL M. ROBINS

CONSULTING INC.

4844 Highway No. 6, General Delivery

Miller Lake, Ontario N0H 1Z0

Phone / Fax: 519 785-7094

www.dmrconsulting.ca

Email: dmr@dmcconsulting.ca

**OPTION 3 - WESTBOUND
PLAN AND PROFILE
TAMMY'S COVE ROAD 0+700 - 1+056
FORMERLY LINDSAY TOWNSHIP
MUNICIPALITY OF NORTHERN BRUCE PENINSULA**

CLIENT:
MUNICIPALITY OF NORTHERN BRUCE PENINSULA

APPROVED: DESIGN: D M R CHECK: L A S DATE: mm/dd/yyyy 11/26/14

DRAWN: M D B SCALE: 1:500 PROJECT NO.: M13025

DESIGN ENGINEER: M D B

DRAWING NO.: M17075-PP3.2

