



EXISTING FEATURES

	PROPERTY LINES
	ROAD CENTRELINE
	EDGE OF ASPHALT
	EDGE OF GRAVEL
	FENCELINE
	CULVERT CSP
	OVERHEAD HYDRO LINE
	HYDRO POLE
	MAIL BOX
	SIGN POLE

PROPOSED FEATURES

	LIMIT OF CONSTRUCTION
	ROAD CENTRELINE
	EDGE OF ASPHALT
	EDGE OF GRAVEL
	DITCH
	CSP (CORRUGATED STEEL PIPE)
	TRAFFIC FLOW ARROW

TOPOGRAPHIC SURVEY COMPLETED BY SMC
GEOMATICS OCTOBER, 2013

- ❖ **BM1 ELEV: 99.30m**
TOP OF SIB LOCATED ON NORTH SIDE OF TAMMY'S COVE ROAD AT THE CORNER OF HOUSE NO. 120 AND THE ACCESS ROAD TO HOUSE NO. 106.
- ❖ **BM2 ELEV: 105.48m**
TOP OF SIB LOCATED ON WEST SIDE OF THE DRIVEWAY HOUSE NO. 158 ON THE NORTH SIDE OF TAMMY'S COVE ROAD.
- ❖ **BM3 ELEV: 106.88m**
TOP OF SIB LOCATED ON THE EAST SIDE OF THE DRIVEWAY FOR HOUSE NO. 183, ON THE SOUTH EAST SIDE OF TAMMY'S COVE ROAD.

CAUTION:
THE POSITION OF POLE LINES, CONDUITS, WATERMAINS, SEWERS
AND OTHER UNDERGROUND AND OVERGROUND UTILITIES AND
STRUCTURES IS NOT NECESSARILY SHOWN ON THE CONTRACT
DRAWINGS, AND, WHERE SHOWN, THE ACCURACY OF THE POSITION
OF SUCH UTILITIES AND STRUCTURES IS NOT GUARANTEED.
BEFORE STARTING WORK, THE CONTRACTOR SHALL INFORM
HIMSELF OF THE EXACT LOCATION OF ALL SUCH UTILITIES AND
STRUCTURES, AND SHALL ASSUME ALL LIABILITY FOR DAMAGE TO
THEM.

[illegible]

DATE	REVISION / ISSUE
------	------------------

SEAL NOT VALID UNLESS SIGNED AND DATED

**PRELIMINARY
FOR DISCUSSION
JANUARY 15, 2026**

DARRYL M. ROBINS




4844 Highway No. 6, General Delivery
Miller Lake, Ontario N0H 1Z0
Phone / Fax: 519 795-7094
www.dmrconsulting.ca
Email: dmr@dmrconsulting.ca

OPTION 2
TAMMY'S COVE ROAD 0+700 - 1+056
FORMERLY LINDSAY TOWNSHIP
MUNICIPALITY OF NORTHERN BRUCE PENINSULA

CLIENT: MUNICIPALITY OF NORTHERN BRUCE PENINSULA

APPROVED:	DESIGN:	CHECK:	DATE: mm/dd/yy
	D M R	L A S	11/26/14
DESIGN ENGINEER	DRAWN:	SCALE:	PROJECT NO.:
	M D B	1:500	M13025

DRAWING NO.: M17075-P2

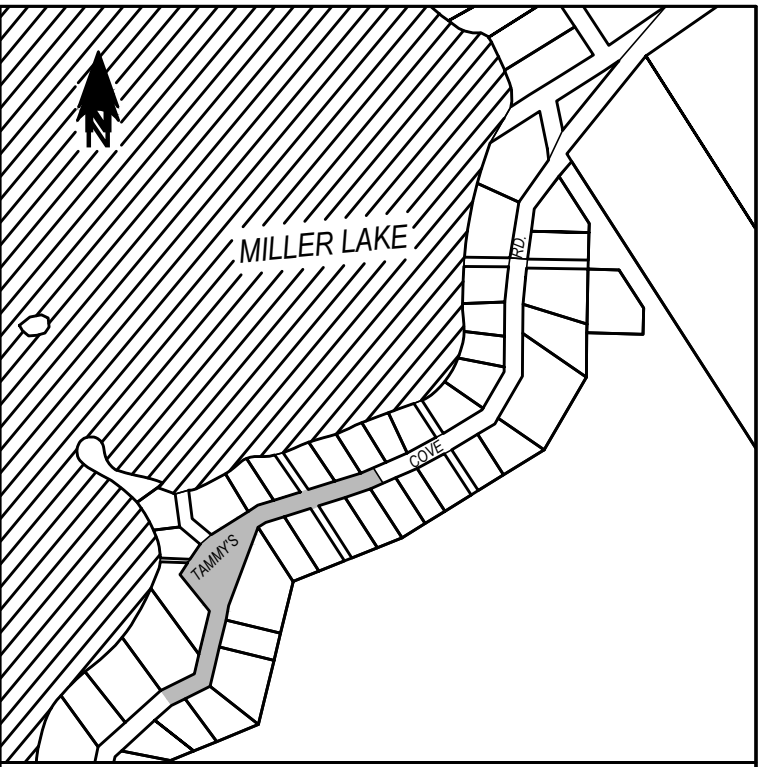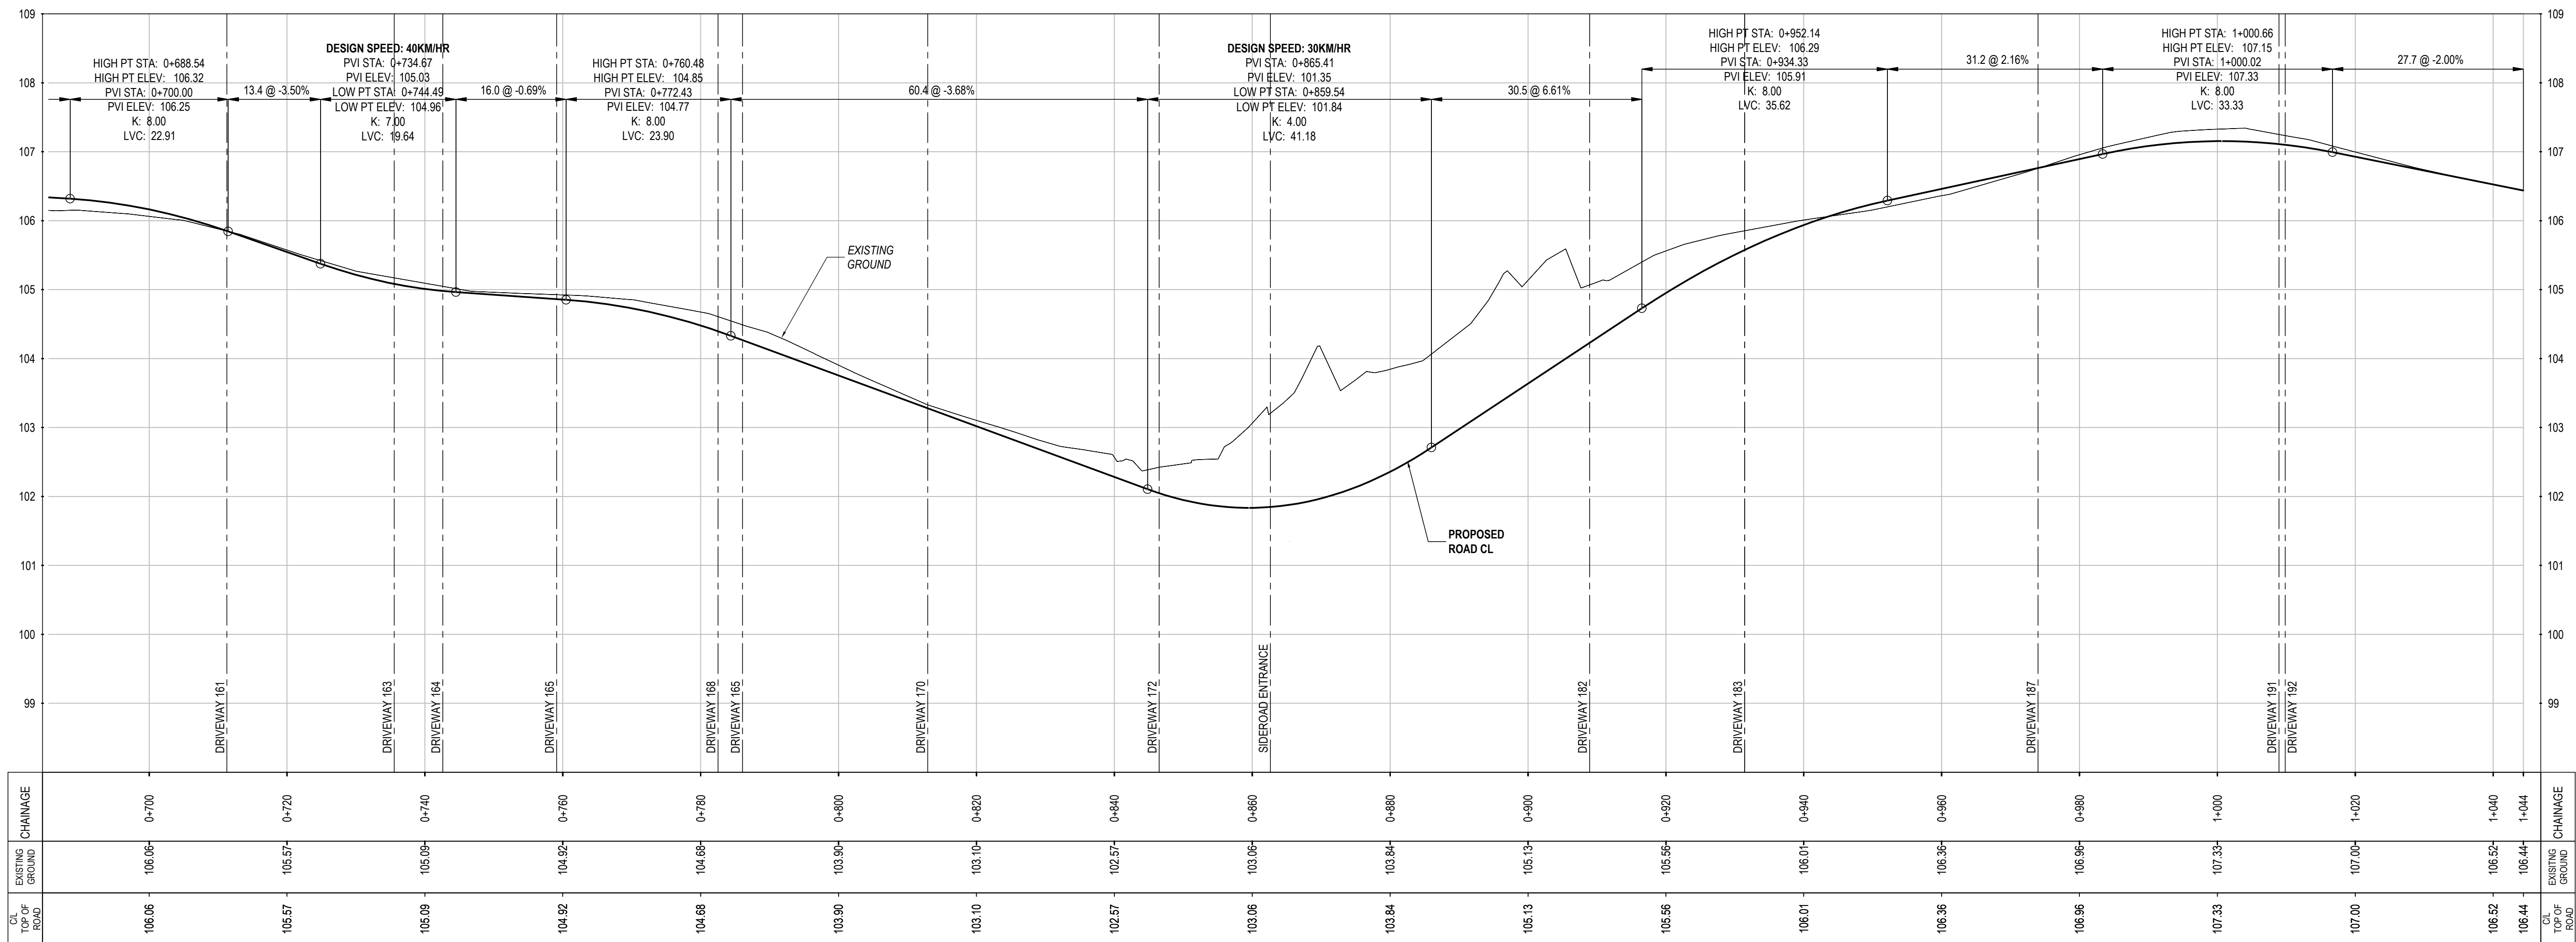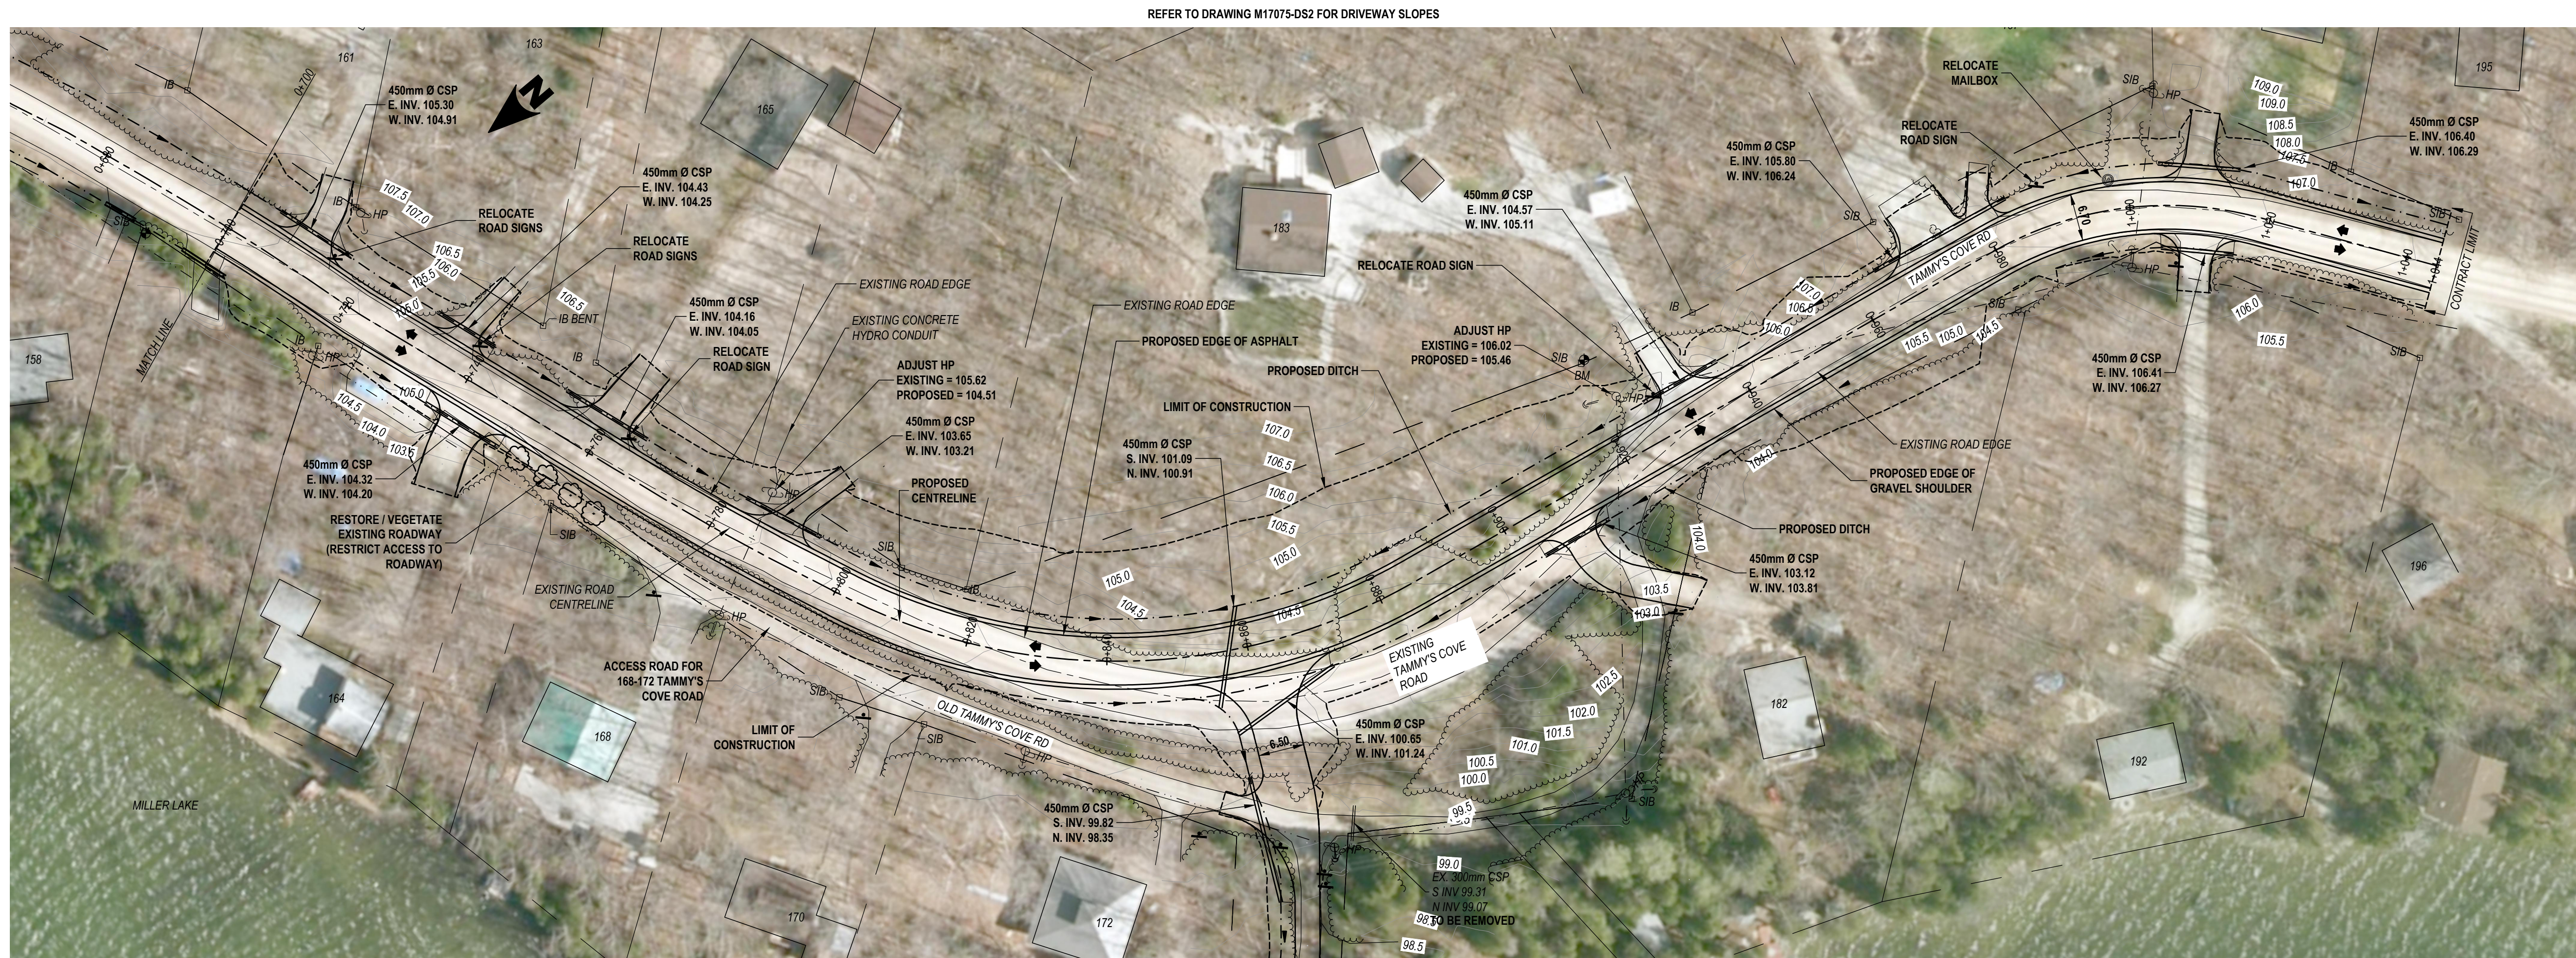

LEGEND

EXISTING FEATURES

	PROPERTY LINES
	ROAD CENTRELINE
	EDGE OF ASPHALT
	EDGE OF GRAVEL
	FENCELINE
	CULVERT CSP
	OVERHEAD HYDRO LINE
	HYDRO POLE
	MAIL BOX
	SIGN POLE

PROPOSED FEATURES

	LIMIT OF CONSTRUCTION
	ROAD CENTRELINE
	EDGE OF ASPHALT
	EDGE OF GRAVEL
	DITCH
	CSP (CORRUGATED STEEL PIPE)
	TRAFFIC FLOW ARROW

TOPOGRAPHIC SURVEY COMPLETED BY SMC
GEOMATICS OCTOBER, 2013

- **BM1 ELEV: 99.30m**
TOP OF SIB LOCATED ON NORTH SIDE OF TAMMYS COVE ROAD AT THE CORNER OF HOUSE NO. 120 AND THE ACCESS ROAD TO HOUSE NO.106.
- **BM2 ELEV: 105.48m**
TOP OF SIB LOCATED ON WEST SIDE OF THE DRIVEWAY HOUSE NO. 158 ON THE NORTH SIDE OF TAMMYS COVE ROAD.
- **BM3 ELEV: 106.88m**
TOP OF SIB LOCATED ON THE EAST SIDE OF THE DRIVEWAY FOR HOUSE NO. 183, ON THE SOUTH EAST SIDE OF TAMMYS COVE ROAD.

CAUTION:
THE POSITION OF POLE LINES, CONDUITS, WATERMAINS, SEWERS
AND OTHER UNDERGROUND AND OVERGROUND UTILITIES AND
STRUCTURES IS NOT NECESSARILY SHOWN ON THE CONTRACT
DRAWINGS AND, WHERE SHOWN, THE ACCURACY OF THE POSITION
OF SUCH UTILITIES AND STRUCTURES IS NOT GUARANTEED.
BEFORE STARTING WORK, THE CONTRACTOR SHALL INFORM
HIMSELF OF THE EXACT LOCATION OF ALL SUCH UTILITIES AND
STRUCTURES, AND SHALL ASSUME ALL LIABILITY FOR DAMAGE TO
THEM.

[illegible]

DATE	REVISION / ISSUE
------	------------------

SEAL NOT VALID UNLESS SIGNED AND DATED

SEAL NOT VALID UNLESS SIGNED AND DATED

**PRELIMINARY
FOR DISCUSSION
APRIL 23, 2025**

DARRYL M. ROBINS

4844 Highway No. 6, General Delivery
Miller Lake, Ontario N0H 1Z0
Phone / Fax: 519 795-7094

www.dmrconsulting.ca
Email: dmrco@dmrconsulting.ca

OPTION 2
PLAN AND PROFILE
AMMY'S COVE ROAD 0+700 - 1+056
FORMERLY LINDSAY TOWNSHIP
MUNICIPALITY OF NORTHERN BRUCE PENINSULA

CLIENT: MUNICIPALITY OF NORTHERN BRUCE PENINSULA

APPROVED:	DESIGN:	CHECK:	DATE: mm/dd/yyyy
	D M R	L A S	11/26/14
DESIGN ENGINEER	DRAWN:	SCALE:	PROJECT NO.:
	M D B	1:500	M13025

DRAWING NO.: M17075-PP2

