


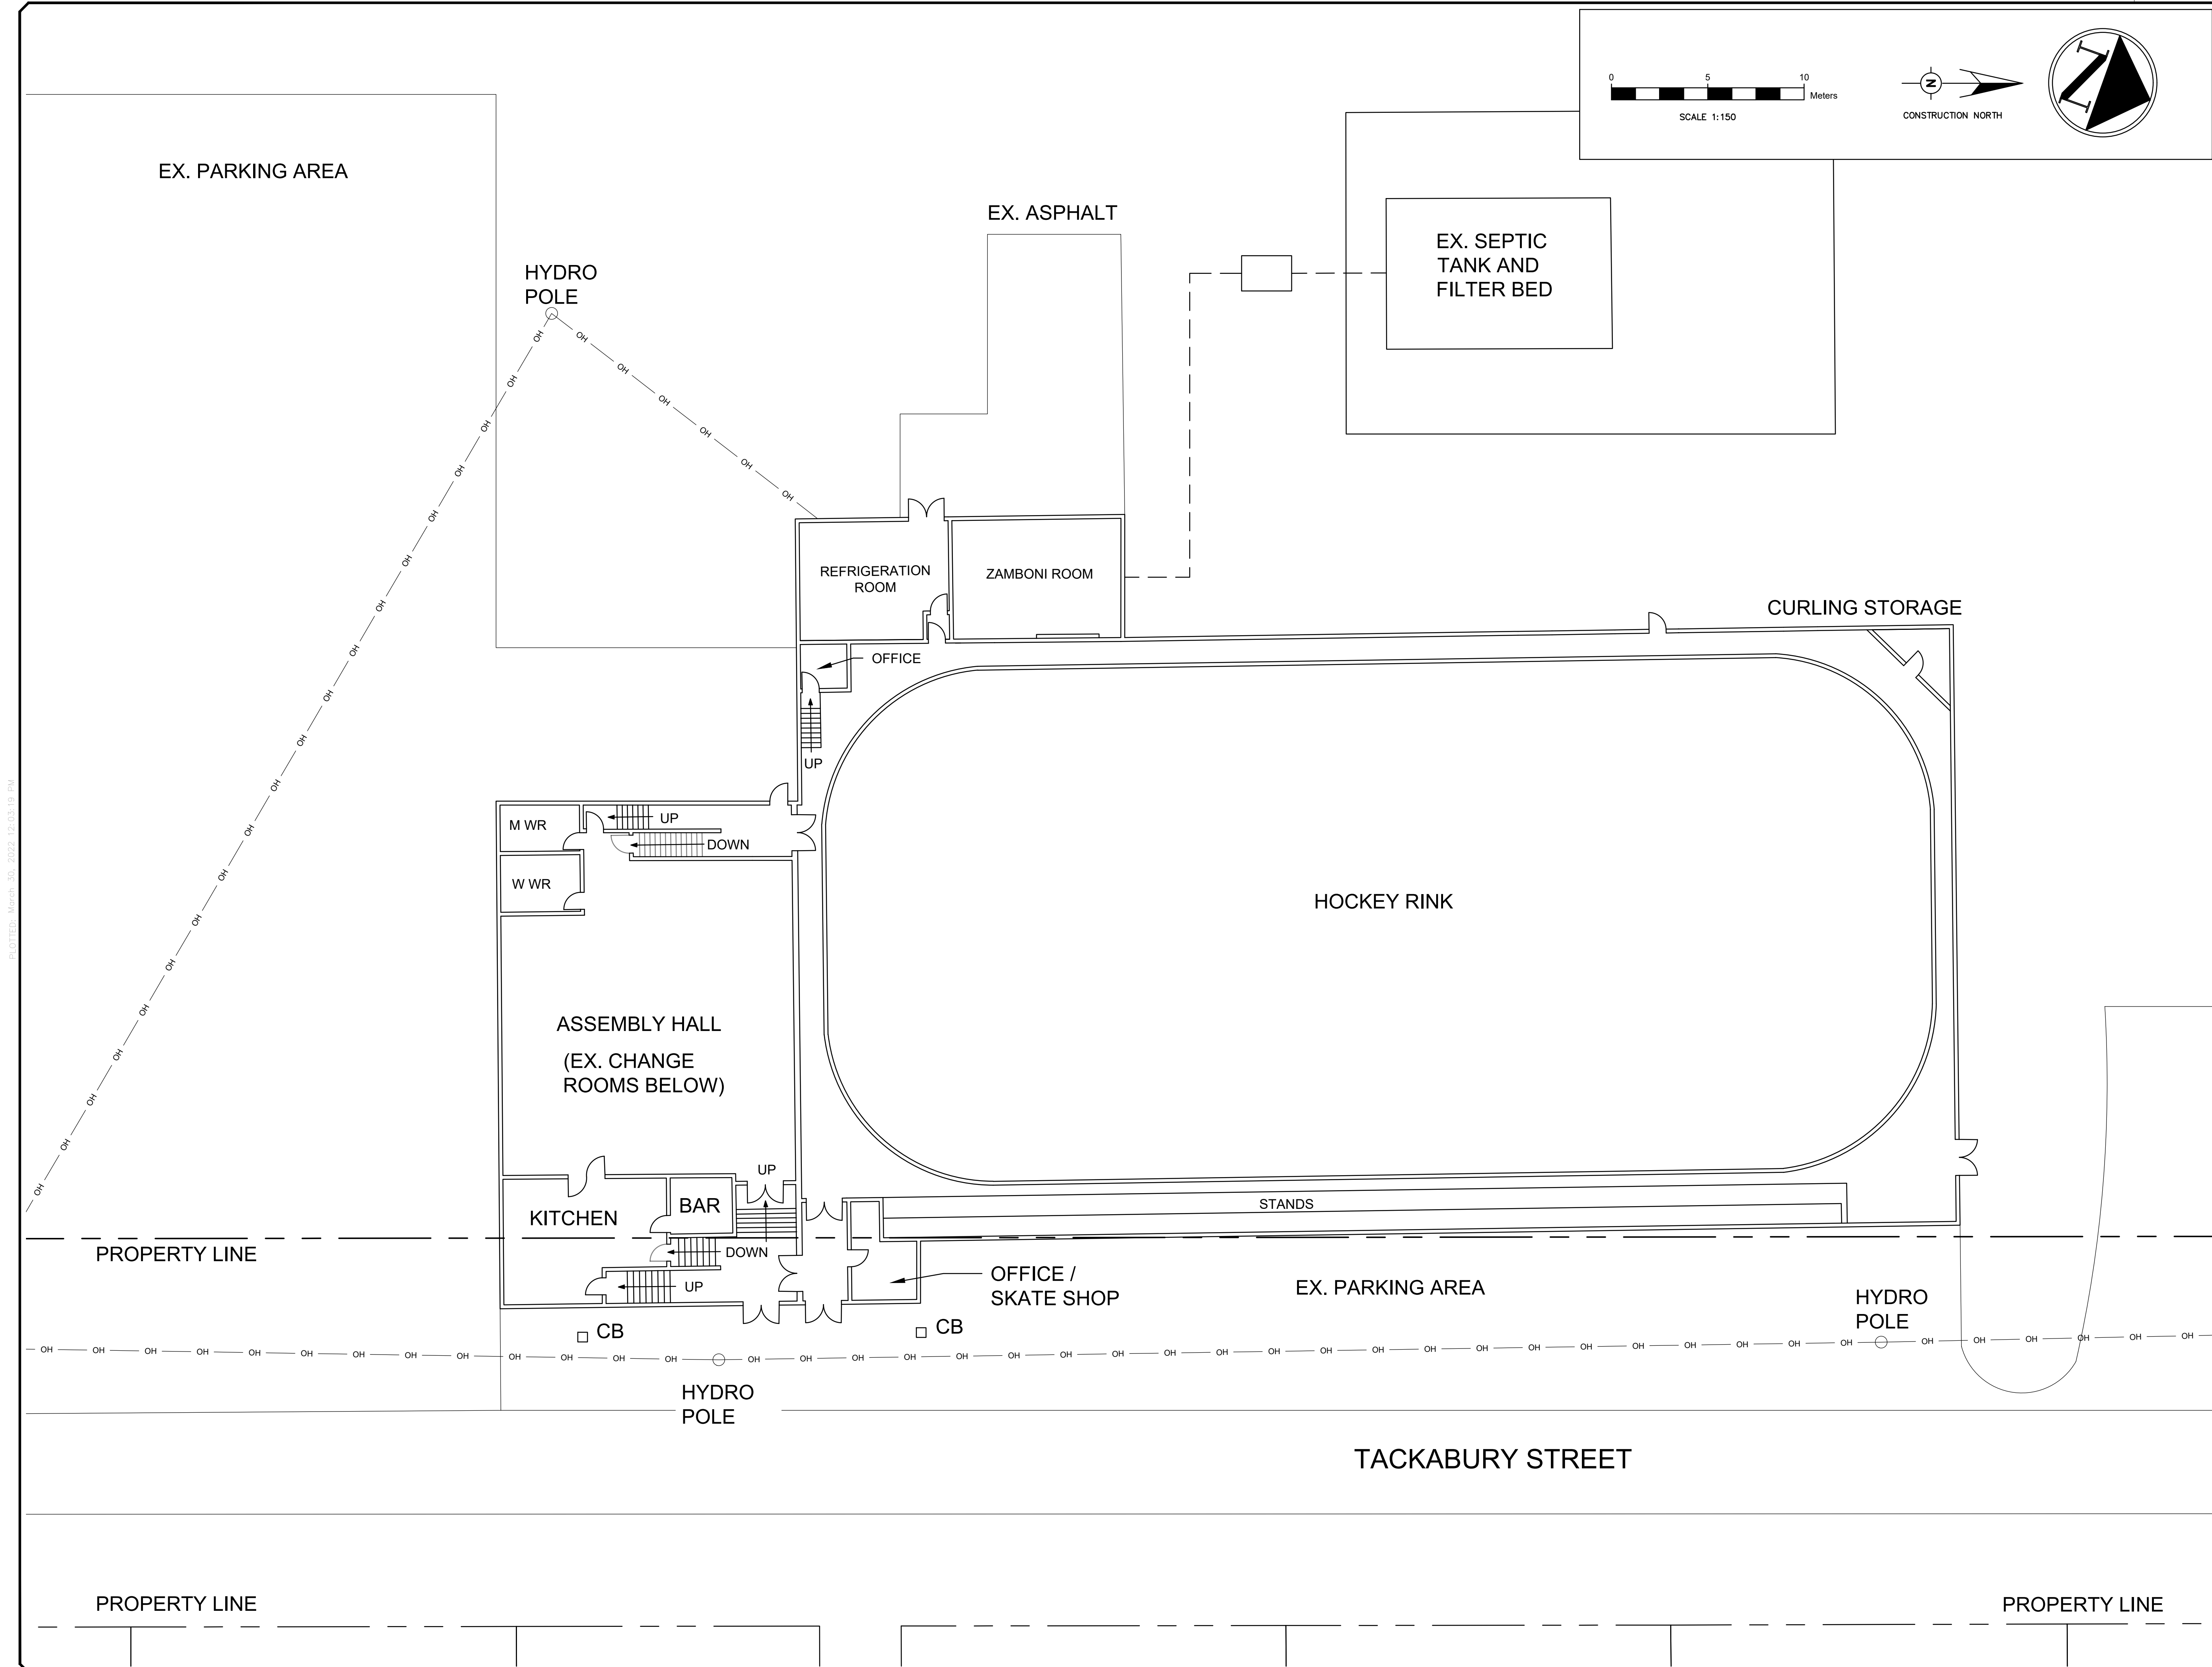

KEY PLAN

LEGEND

- PROPERTY LINE
- EX. EDGE OF ASPHALT
- EX. BUILDING
- EX. SEPTIC PIPE
- - - EX. OVERHEAD HYDRO LINE
- HP EX. HYDRO POLE
- CB EX. CATCH BASIN
- M WR EX. MEN'S WASHROOM
- W WR EX. WOMEN'S WASHROOM

CAUTION: THE POSITION OF POLE LINES, CONDUITS, WATERMANS, SEWERS, PROPERTY LINES AND OTHER UNDERGROUND AND OVERGROUND UTILITIES ARE STRUCTURES IS NOT NECESSARILY SHOWN ON THE CONTRACT DRAWINGS AND WHERE SHOWN, THE ACCURACY OF THE POSITION OF SUCH UTILITIES, PROPERTY LINES & STRUCTURES IS NOT GUARANTEED. BEFORE STARTING WORK, THE CONTRACTOR SHALL INFORM HIMSELF OF THE EXACT LOCATION OF ALL SUCH UTILITIES, PROPERTY LINES & STRUCTURES, AND SHOULD ASSUME ALL LIABILITY FOR DAMAGE TO THEM.

DD/MM/YY	DESCRIPTION
	REVISION / ISSUE

Seal not valid unless signed and dated

Unit 104D 1010 9th Avenue West, Owen Sound, ON, N4K 5R7
Telephone: (519) 372-4828

Title:

EXISTING BUILDING LAYOUT
LION'S HEAD
COMMUNITY CENTRE

Client:

MUNICIPALITY OF NORTHERN BRUCE PENINSULA




Design:	SNM	Scale:	1:150
Drawn:	SNM	Approved:	Design Engineer
Checked:	JTG		
Date:	MAR. 2022		

Drawing No.

21099-1B

G:\GSS Common\2021\21-099 Upgrades to Lions Head Arena - NBP\Drawings\21099.dwg Mar 30, 2022 - 12:03pm

POSSIBLE EXPANSION ALTERNATIVE

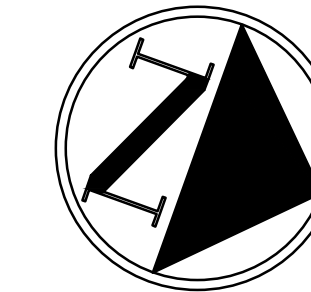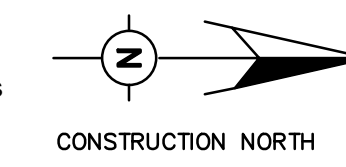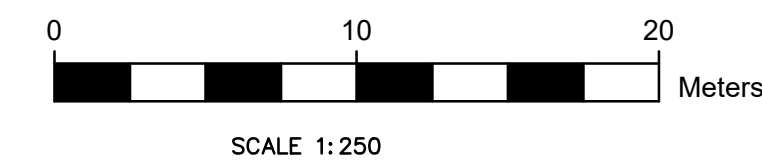

- LEGEND
- PROPERTY LINE
 - EX. EDGE OF ASPHALT
 - OH — EX. OVERHEAD HYDRO LINE
 - EX. BUILDING
 - EX. SEPTIC PIPE
 - PROPOSED UPGRADES
 - HB — PROPOSED BURIED HYDRO
 - EX. DOORS TO BE POTENTIALLY REPLACED WITH AUTOMATIC OPERATOR DOORS
 - HP EX. HYDRO POLE
 - CB EX. CATCH BASIN
 - M WR EX. MEN'S WASHROOM
 - W WR EX. WOMEN'S WASHROOM

CAUTION: THE POSITION OF POLE LINES, CONDUITS, WATERMANS, SEWERS, PROPERTY LINES AND OTHER UNDERGROUND AND OVERGROUND UTILITIES ARE STRUCTURES IS NOT NECESSARILY SHOWN ON THE CONTRACT DRAWINGS AND WHERE SHOWN, THE ACCURACY OF THE POSITION OF SUCH UTILITIES, PROPERTY LINES & STRUCTURES IS NOT GUARANTEED. BEFORE STARTING WORK, THE CONTRACTOR SHALL INFORM HIMSELF OF THE EXACT LOCATION OF ALL SUCH UTILITIES, PROPERTY LINES & STRUCTURES, AND SHOULD ASSUME ALL LIABILITY FOR DAMAGE TO THEM.

DD/MM/YY	DESCRIPTION
	REVISION / ISSUE

Seal not valid unless signed and dated



Unit 104D 1010 9th Avenue West, Owen Sound, ON, N4K 5R7
Telephone: (519) 372-4828


Title: PROPOSED SITE LAYOUT
LION'S HEAD
COMMUNITY CENTRE

Client: MUNICIPALITY OF NORTHERN BRUCE PENINSULA


Design: SNM Scale: 1:250
Drawn: SNM Approved: Design Engineer

Checked: JTG
Date: MAR. 2022

Drawing No. 21099-2A

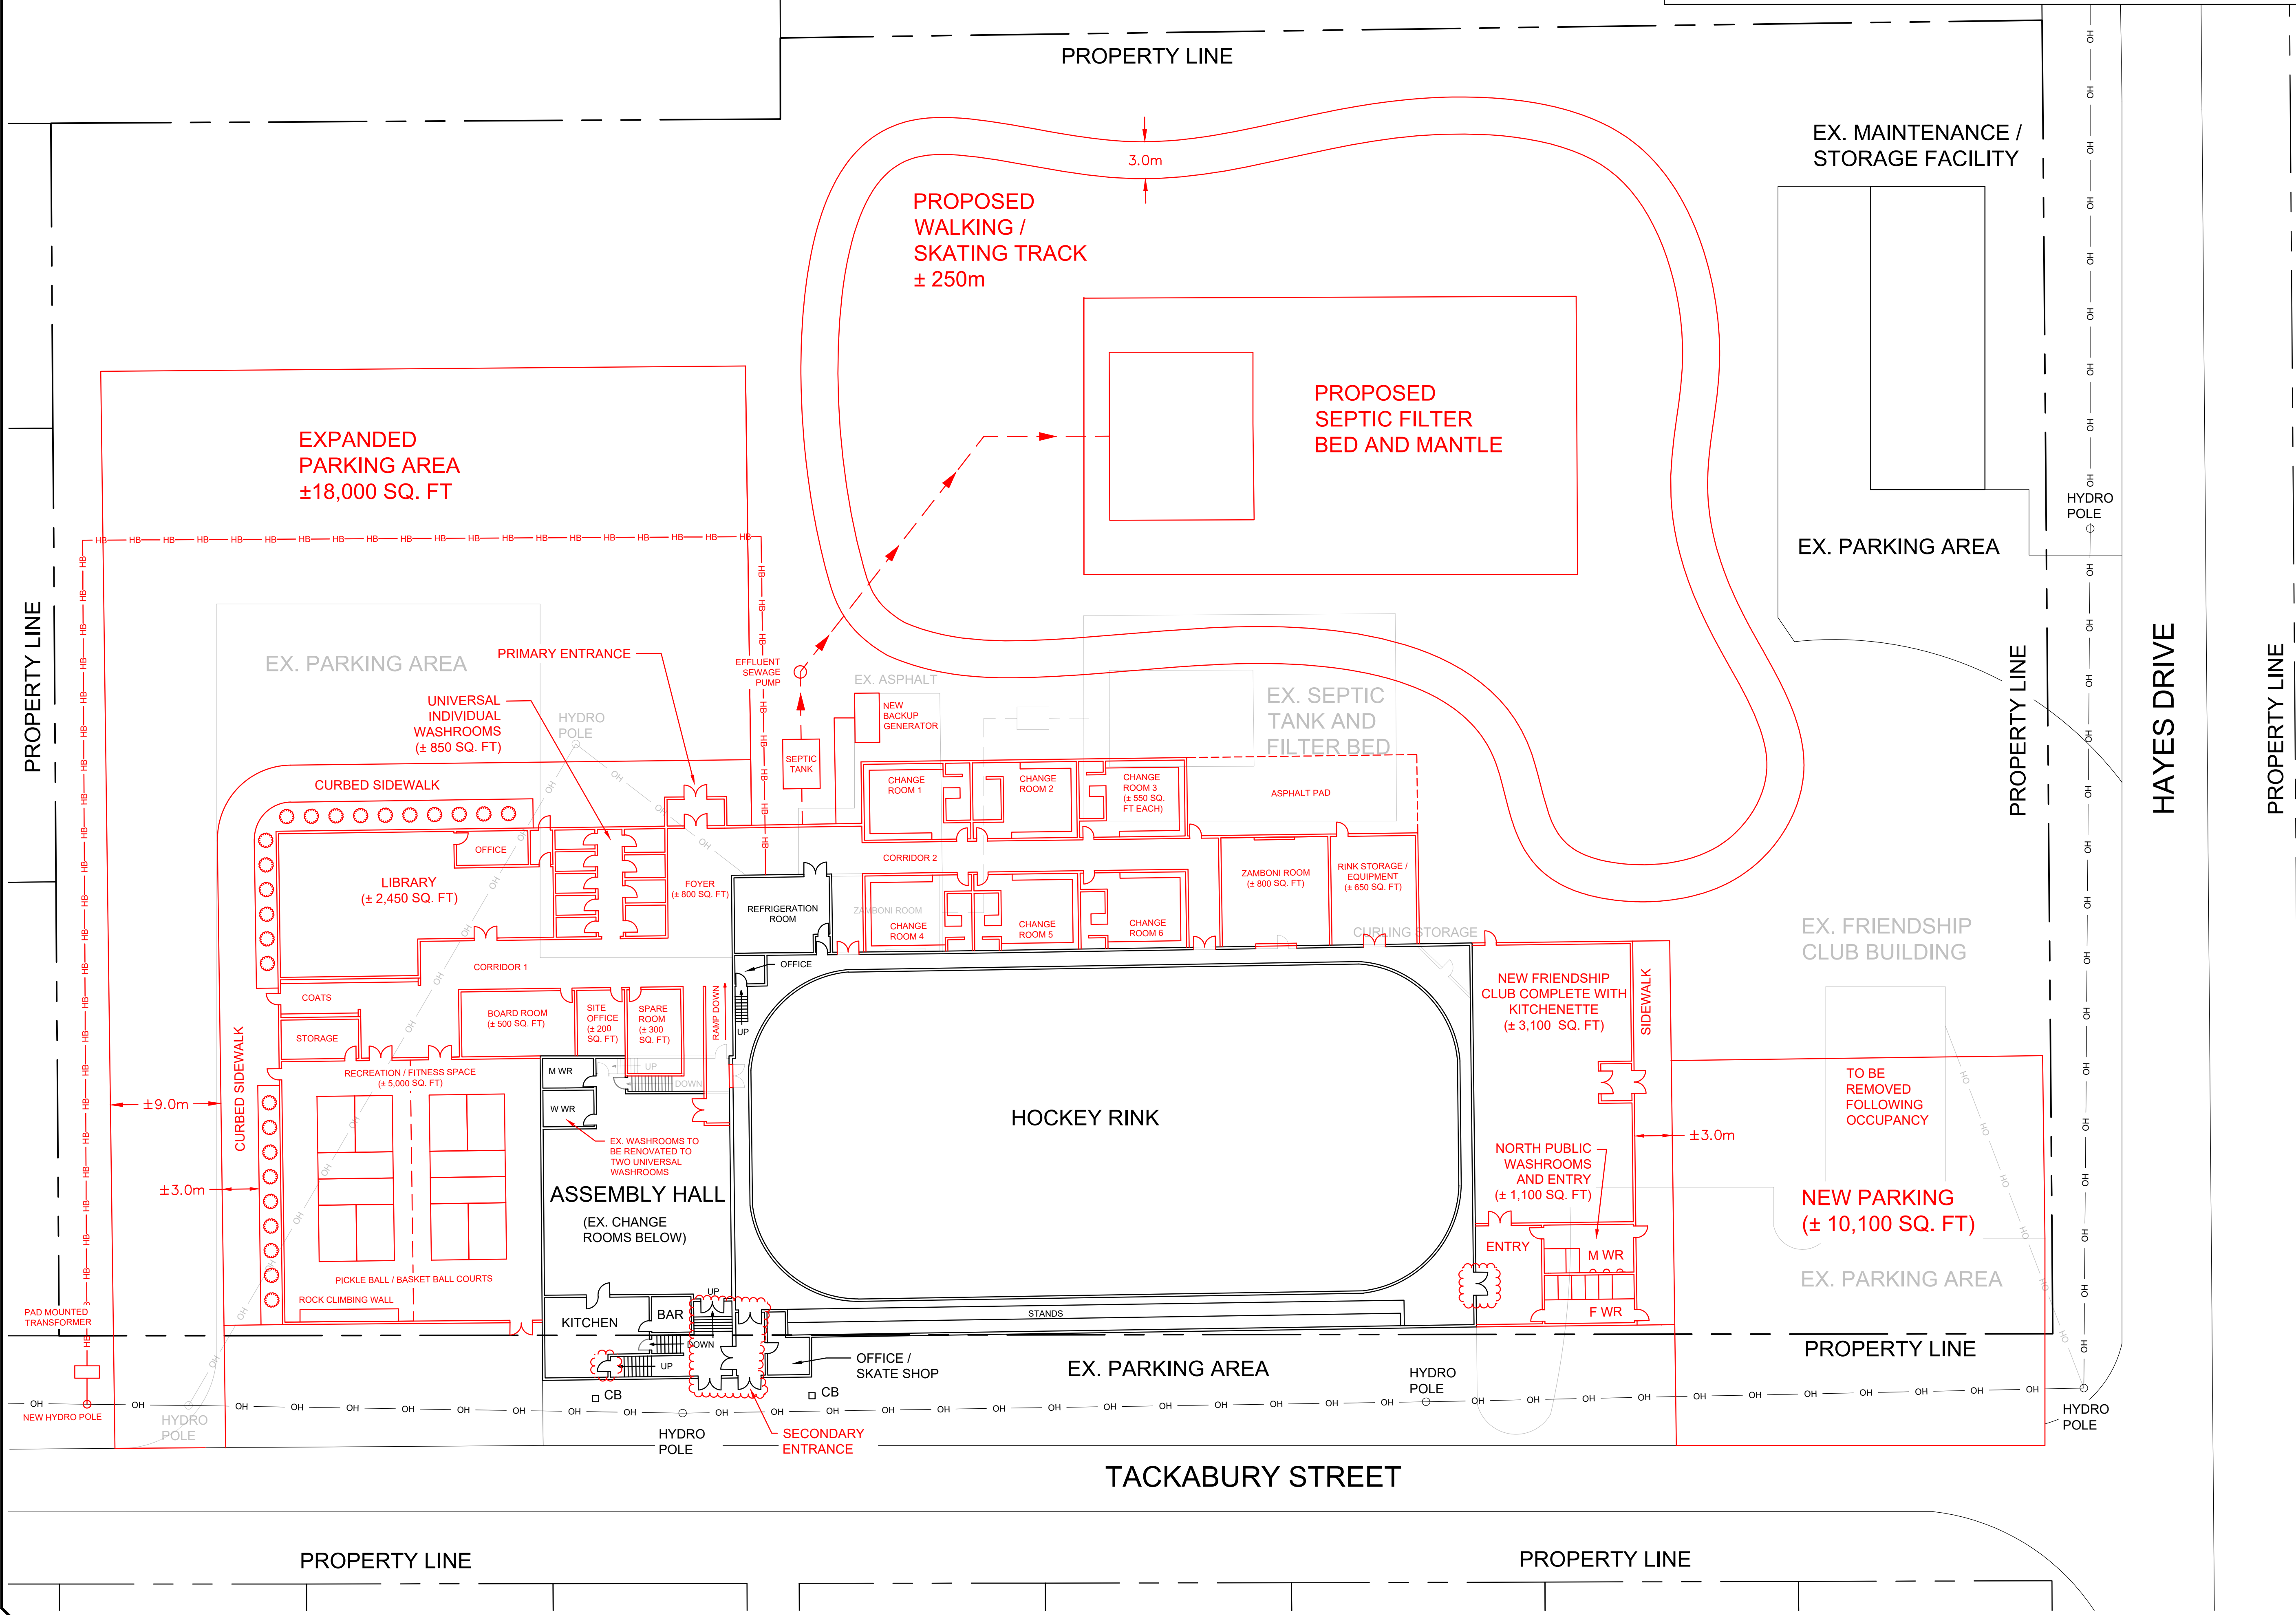

G:\SS Common\2021\21-099 Upgrades to Lions Head Arena - NBP\Drawings\21099.dwg Mar 30, 2022 - 12:03pm

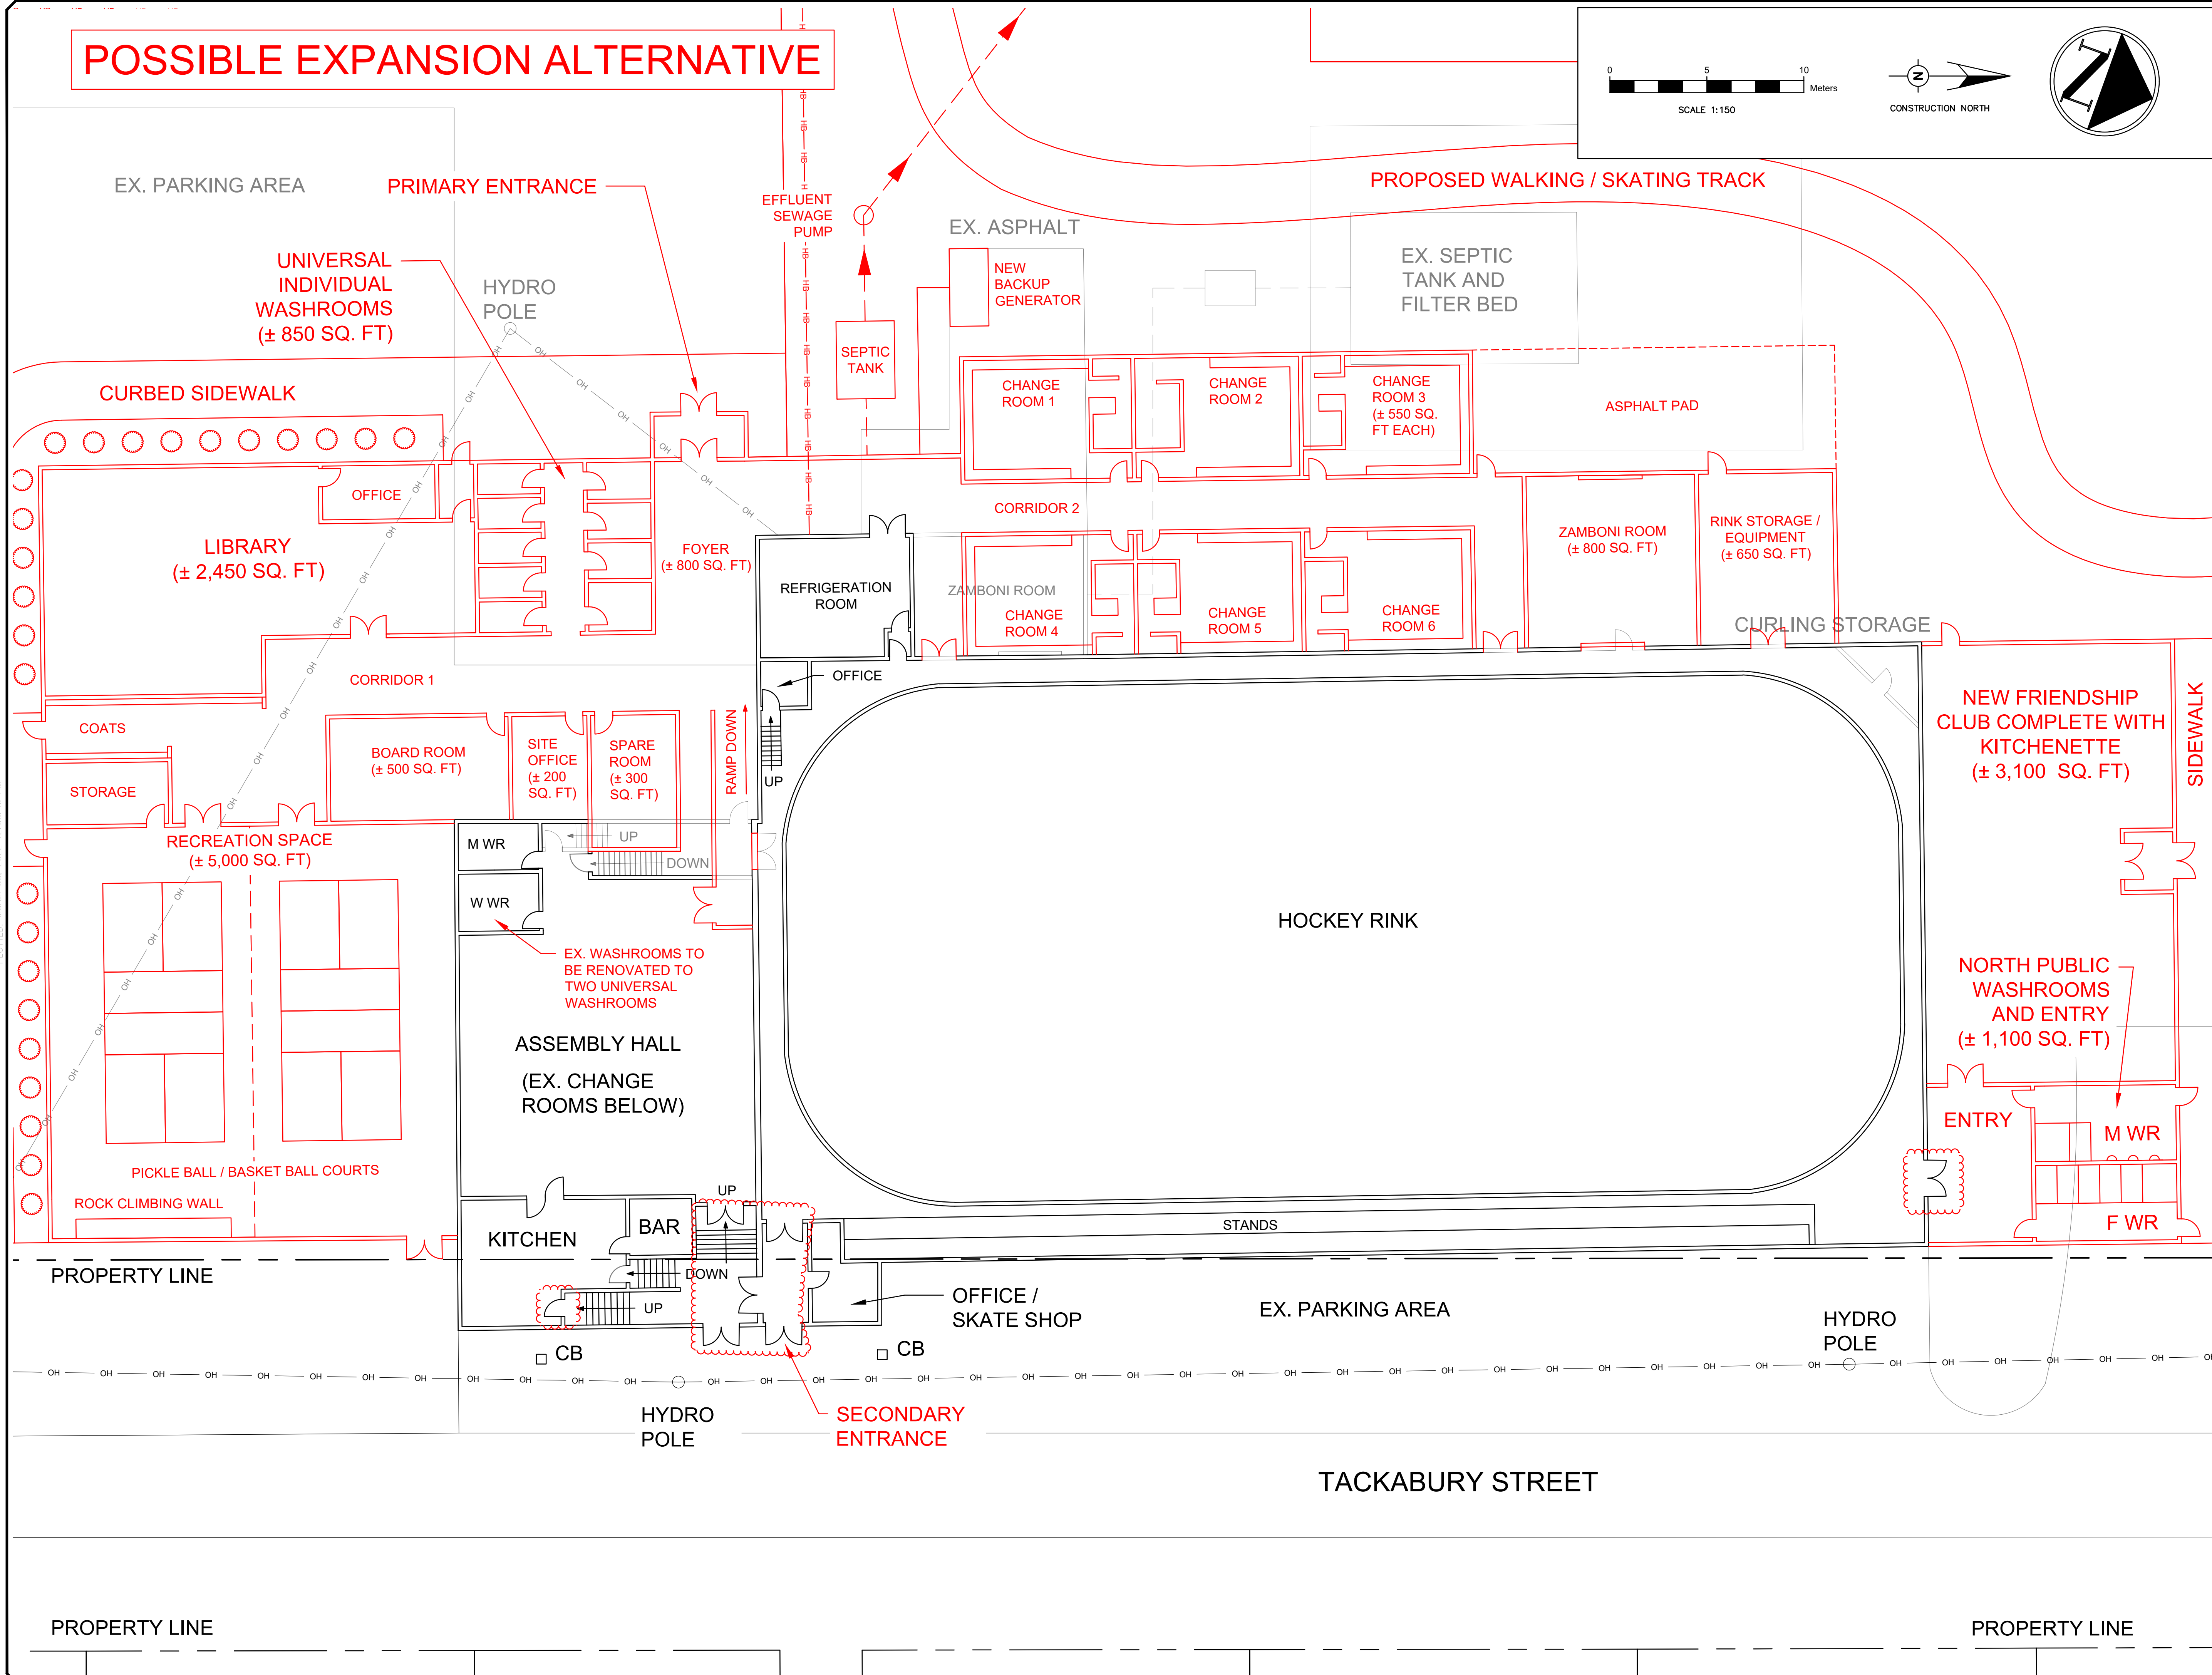

KEY PLAN

LEGEND

- PROPERTY LINE
- - - EX. EDGE OF ASPHALT
- OH - EX. OVERHEAD HYDRO LINE
- - - EX. BUILDING
- - - EX. SEPTIC PIPE
- - - PROPOSED UPGRADES
- HB - PROPOSED BURIED HYDRO
- - - EX. DOORS TO BE POTENTIALLY REPLACED WITH AUTOMATIC OPERATOR DOORS
- - - REMOVED ITEMS
- HP EX. HYDRO POLE
- CB EX. CATCH BASIN
- M WR EX. MEN'S WASHROOM
- W WR EX. WOMEN'S WASHROOM

CAUTION: THE POSITION OF POLE LINES, CONDUITS, WATERMANS, SEWERS, PROPERTY LINES AND OTHER UNDERGROUND AND OVERGROUND UTILITIES ARE STRUCTURES IS NOT NECESSARILY SHOWN ON THE CONTRACT DRAWINGS AND WHERE SHOWN, THE ACCURACY OF THE POSITION OF SUCH UTILITIES, PROPERTY LINES & STRUCTURES IS NOT GUARANTEED. BEFORE STARTING WORK, THE CONTRACTOR SHALL INFORM HIMSELF OF THE EXACT LOCATION OF ALL SUCH UTILITIES, PROPERTY LINES & STRUCTURES, AND SHOULD ASSUME ALL LIABILITY FOR DAMAGE TO THEM.

DD/MM/YY	DESCRIPTION
	REVISION / ISSUE

Seal not valid unless signed and dated

ENGINEERING CONSULTANTS LTD

Unit 104D 1010 9th Avenue West, Owen Sound, ON, N4K 5R7
Telephone: (519) 372-4828

Title: **PROPOSED BUILDING LAYOUT LION'S HEAD COMMUNITY CENTRE**

Client:	MUNICIPALITY OF NORTHERN BRUCE PENINSULA	
Design:	SNM	Scale: 1:150
Drawn:	SNM	Approved: Design Engineer
Checked:	JTG	
Date:	MAR. 2022	

Drawing No. 21099-2B